ATLANTA

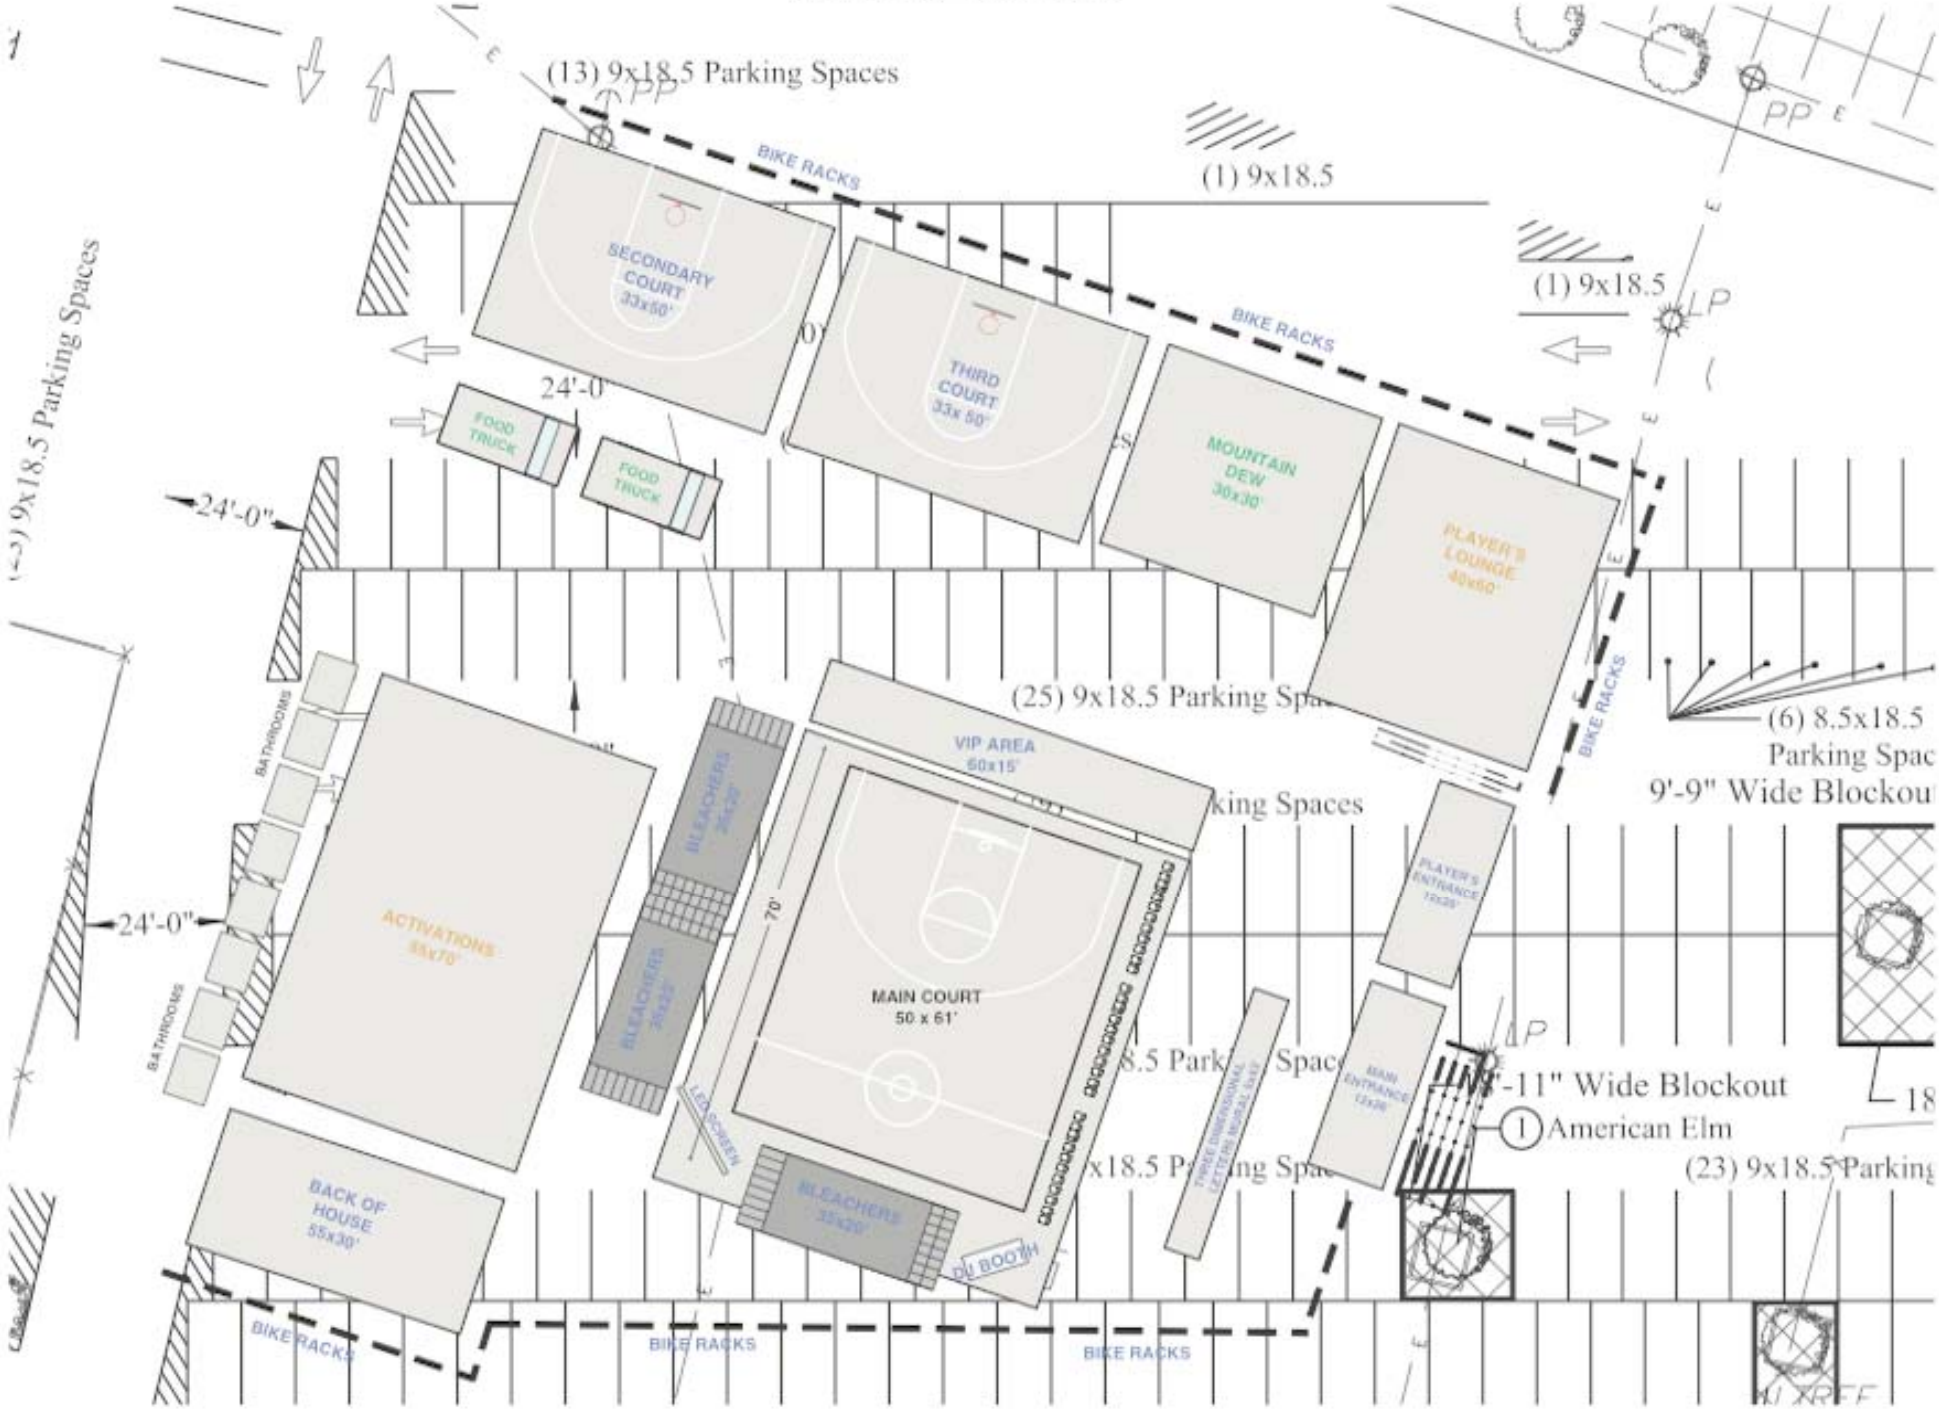

(13) 9x18.5 Parking Spaces
BIKE RACKS
(1) 9x18.5
(1) 9x18.5
SECONDARY COURT 33x50'
THIRD COURT 33x 50'
MOUNTAIN DEW 30x30'
PLAYER'S LOUNGE 40x60'
FOOD TRUCK
FOOD TRUCK
24'-0"
24'-0"
24'-0"
(25) 9x18.5 Parking Spa
VIP AREA 60x15'
(6) 8.5x18.5
Parking Spac
9'-9" Wide Blockou
king Spaces
ACTIVATIONS 55x70'
BLEACHERS 35x20'
BLEACHERS 35x20'
MAIN COURT 50 x 61'
70'
PLAYER'S ENTRANCE 12x20'
MAIN ENTRANCE 12x20'
THREE DIMENSIONAL LETTERS MURAL 8x40'
LED SCREEN
BLEACHERS 35x20'
DJ BOOTH
BACK OF HOUSE 55x30'
BATHROOMS
BATHROOMS
8.5 Park Spac
-11" Wide Blockout
American Elm
x18.5 P ng Spac
(23) 9x18.5 Parking
BIKE RACKS
BIKE RACKS
BIKE RACKS