



Renew Atlanta - Cascade Corridor Detour and Information Meeting

May 22, 2017

Cascade Corridor Resurfacing

The Cascade Corridor will be resurfaced from the Atlanta City limits up to Ralph D. Abernathy Blvd.

- Council Districts 4, 10 and 11; NPU's I, R, S and T
- Estimated project cost \$4M
- Funding source – Renew Atlanta and Partnership Funding
- Target Construction Start – End of 2017

Cascade TCC (Traffic Communications Corridor)

The Cascade Corridor will get signal upgrades and timing optimization from Childress Dr to Lawton St.

- Council Districts 4, 10 and 11; NPU's I, R, S and T
- Estimated project cost \$4M
- Funding source – Renew Atlanta and Partnership Funding
- Target Construction Start – End of 2017

Cascade Corridor Streetscape

The Cascade Corridor will get sidewalks, lighting and bus stop enhancements including street furniture.

Phase 1 Streetscapes from the Atlanta City limit to Willis Mill Rd and from Delowe Dr to Avon Ave.

- Council Districts 4, 10 and 11; NPU's I, R, and S
- Estimated project cost \$10.3M
- Funding source – Renew Atlanta and Partnership Funding
- Target Construction Start – End of 2017

Phase 2 Streetscapes from Avon Ave to Ralph D. Abernathy Blvd.

- Council Districts 4, 10 and 11; NPU's S and T
- Estimated project cost \$7.7M
- Funding source – Proposal being developed and finalized
- Target Construction Start – End of 2018


Previously Constructed Streetscapes


Previous projects have constructed sidewalks and lighting along the Cascade Corridor from Willis Mill to Delowe Dr.

- Council Districts 4, 10 and 11; NPU's I, R, and S

Please direct any questions to Renew Atlanta, RenewAtlanta@atlantaga.gov
Please visit Renew Atlanta's website at www.RenewAtlantaBond.com

Cascade Corridor from the Atlanta City limit to Ralph D. Abernathy Blvd

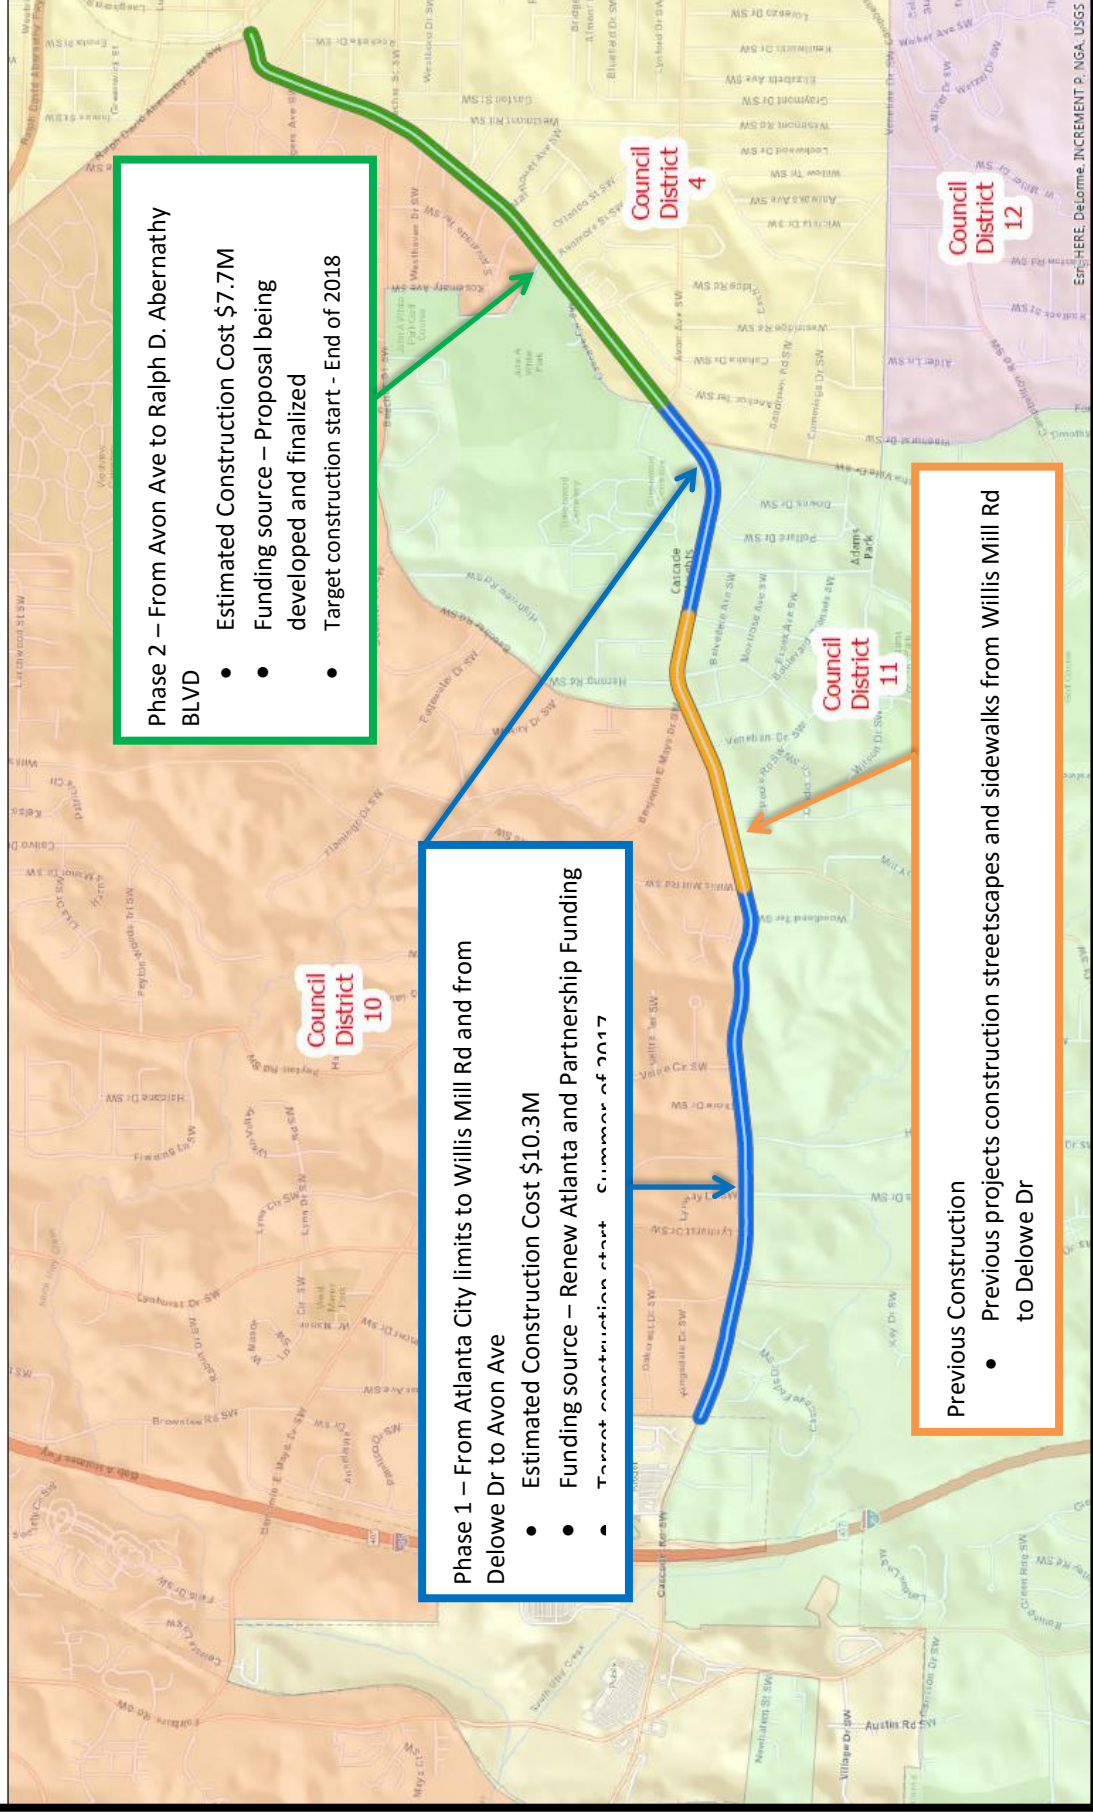

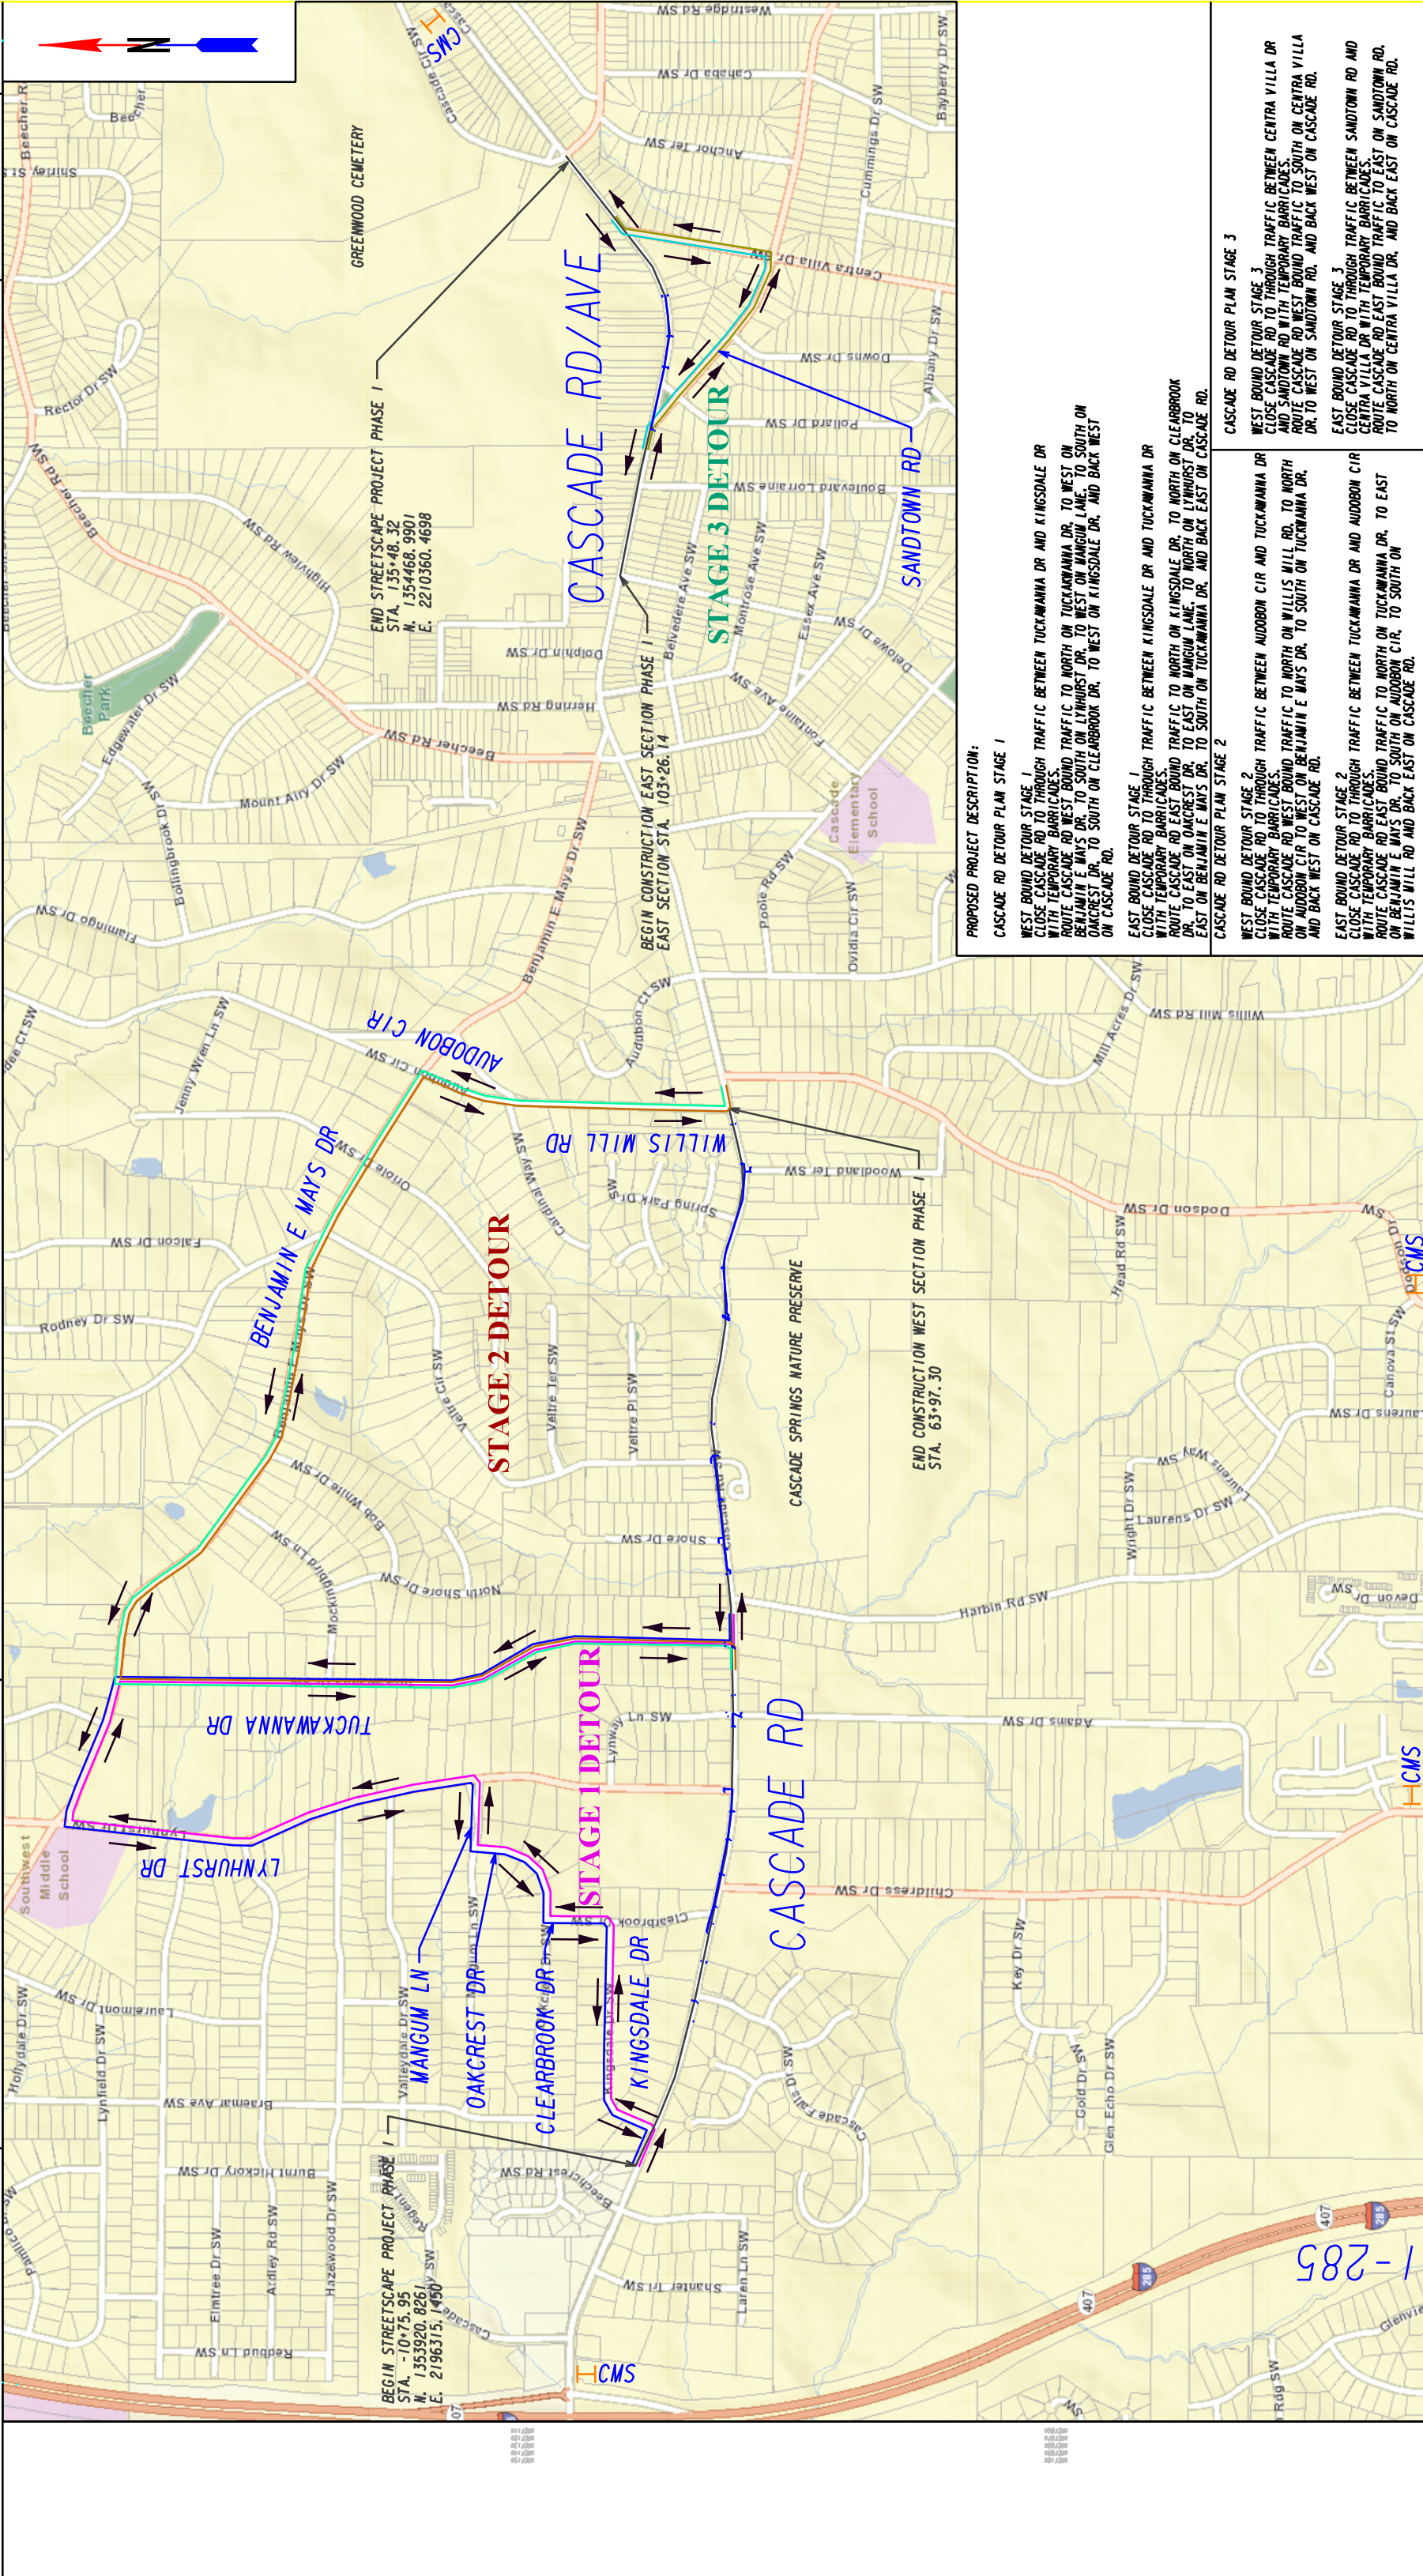

		REVISION DATES		DETOUR MAP STAGE 1, 2, & 3		CASCADE STREETScape PHASE I		DRAWING NO.	
		/ /				CHECKED:	/ /		DATE:
		/ /				BACKECHECKED:	/ /		DATE:
		/ /				CORRECTED:	/ /		DATE:
		/ /				VERIFIED:	/ /		DATE:

<p>WSP USA INC. 3340 PEACHTREE RD NE SUITE 2400, TOWER PLACE 100 ATLANTA, GA 30326 TEL: 404-237-2115 FAX: 404-237-3015</p>		<p>SCALE IN FEET</p>	
--	--	-----------------------------	--

<p>DRAINAGE TO BE INSTALLED</p>	<p>NOTE: TRAFFIC CONTROL SIGNS ARE NOT SHOWN HERE BUT SIGNAGE WILL BE CONSISTENT WITH THE LATEST MUTCD REQUIREMENTS.</p>
<p>WEST BOUND DETOUR STAGE 3</p>	<p>EAST BOUND DETOUR STAGE 3</p>
<p>CASCADE RD/AVE PROJECT LIMITS</p>	<p>PORTABLE CHANGEABLE MESSAGE SIGN (CMS)</p>

<p>WEST BOUND DETOUR STAGE 1</p>	<p>EAST BOUND DETOUR STAGE 1</p>
<p>WEST BOUND DETOUR STAGE 2</p>	<p>EAST BOUND DETOUR STAGE 2</p>

Cascade Road/Avenue Detour and Roll Plot Maps




DAD/AVENUE STREETSCAPE PAISE 1
LLIS MILL RD & DELOWE DR TO AVON AVE
NEFASTRUCTURE BOND PROGRAM FC-783F

May 22nd, 2017

50' 0' 50' 100' 150'
 SCALE: 1" = 50'



LEGEND	
EXISTING INFORMATION	PROPOSED INFORMATION
<ul style="list-style-type: none"> BOUNDARY LINE PROPERTY LINE CONCRETE DRIVEWAY PAVE DRIVEWAY CLIP OF DRIVEWAY TREE REMOVAL 	<ul style="list-style-type: none"> ROAD DEVELOP CONCRETE DRIVEWAY PAVE DRIVEWAY CLIP OF DRIVEWAY TREE REMOVAL

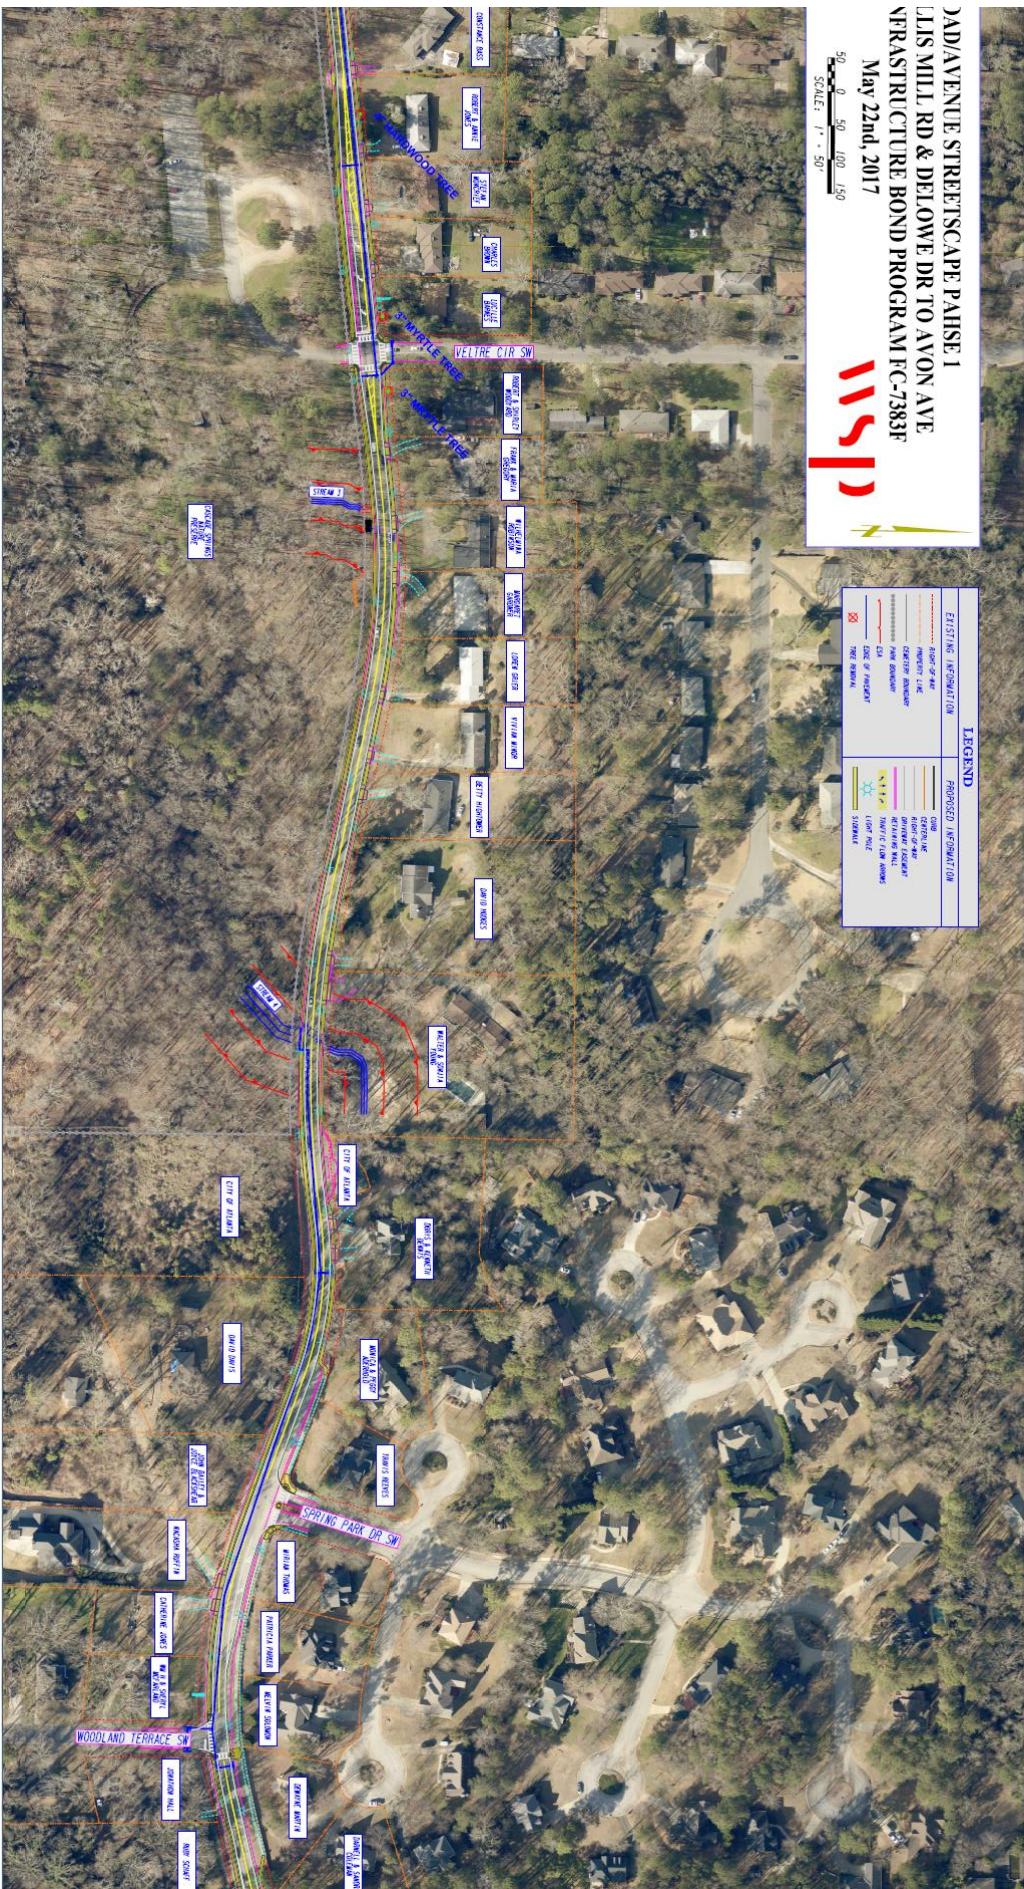



**Public Information Meeting:
Cascade Road/Avenue Complete Streets Project
Monday, May 22, 2017**

Please [click here](#) for a high resolution pdf of the Cascade Road detour roll plot map that was shared during the meeting.

Thank you for attending this Public Information Meeting and providing your comments. Your input is an important part of the process. Please visit www.RenewAtlantaBond.com for additional information or email us at RenewAtlanta@AtlantaGa.gov.