SOUTH BOULEVARD COMPLETE STREETS

FULTON COUNTY

SHEET 1 OF 2

CITY OF ATLANTA

DEPARTMENT OF TRANSPORTATION

JUNE 2024

SCALE IN FEET

0 80 160 320

LEGEND

- PROPERTY LINE
- EXISTING EDGE OF PAVEMENT
- PROPOSED ASPHALT PAVEMENT
- RAISED CONCRETE ISLAND/SIDEWALK
- COLORED BYCICLE LANE

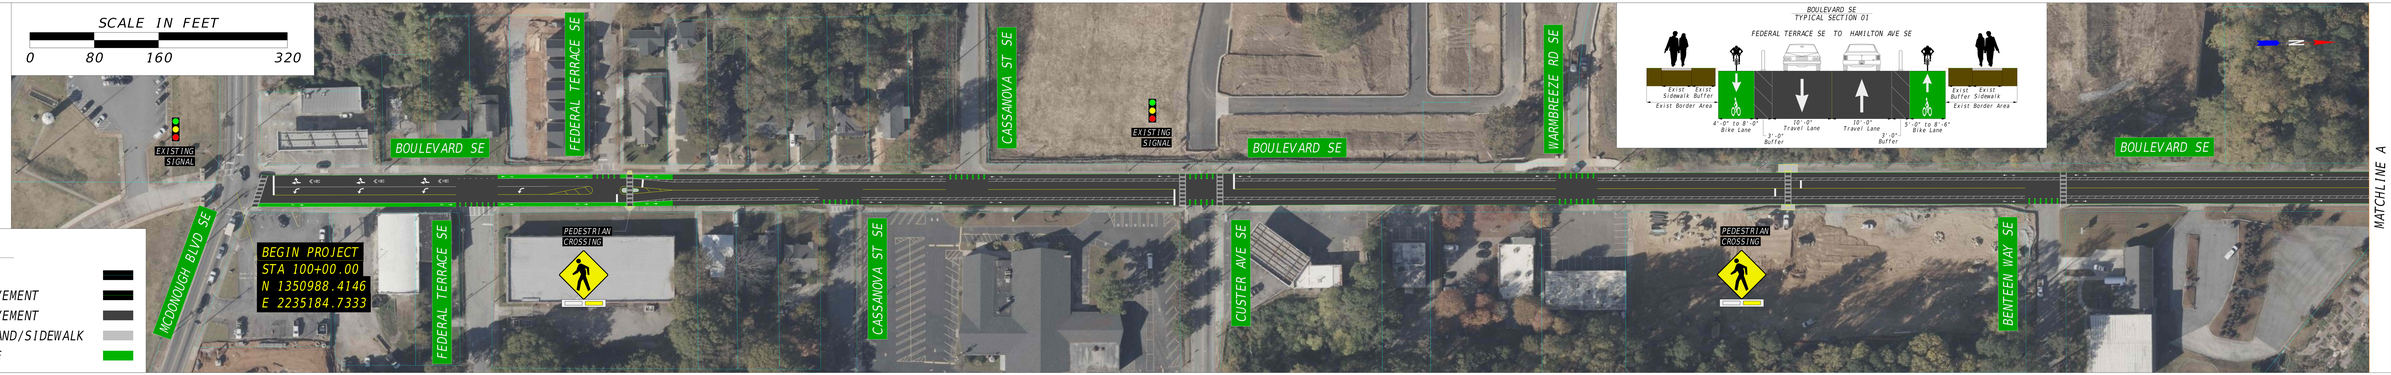

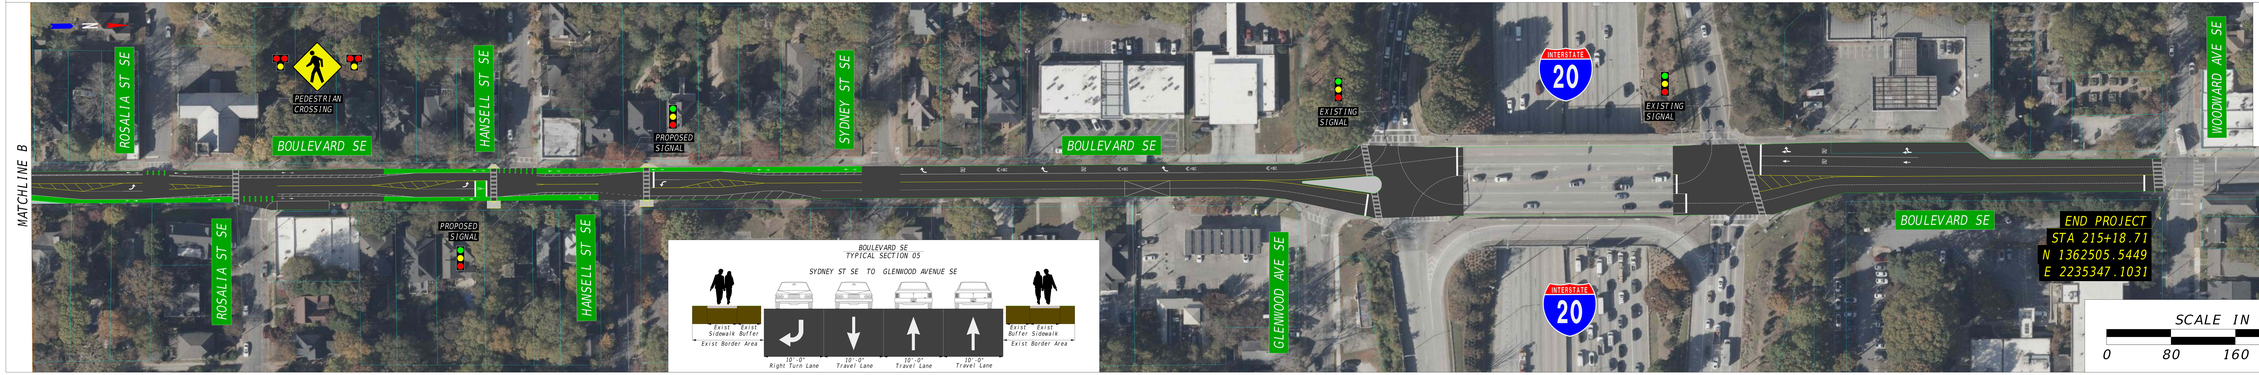

LEGEND

- PROPERTY LINE
- EXISTING EDGE OF PAVEMENT
- PROPOSED ASPHALT PAVEMENT
- RAISED CONCRETE ISLAND/SIDEWALK
- COLORED BYCICLE LANE

SCALE IN FEET

0 80 160 320

SOUTH BOULEVARD
COMPLETE STREETS

FULTON COUNTY

SHEET 2 OF 2

CITY OF ATLANTA
DEPARTMENT OF TRANSPORTATION

JUNE 2024